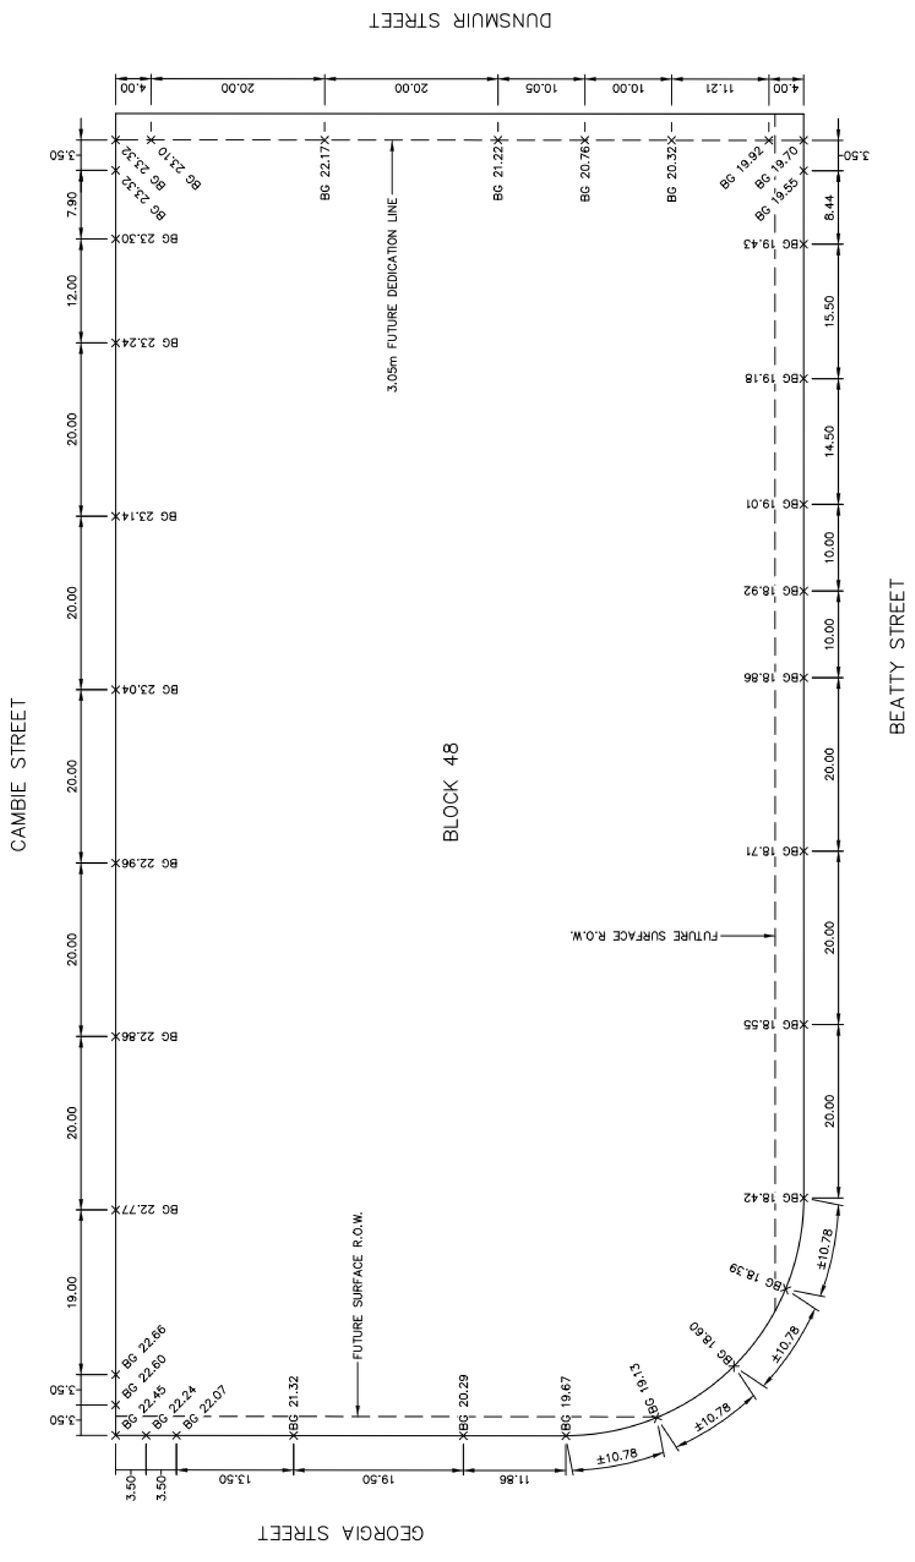

2 | BUILDING GRADES BY CITY OF VANCOUVER
NOT TO SCALE

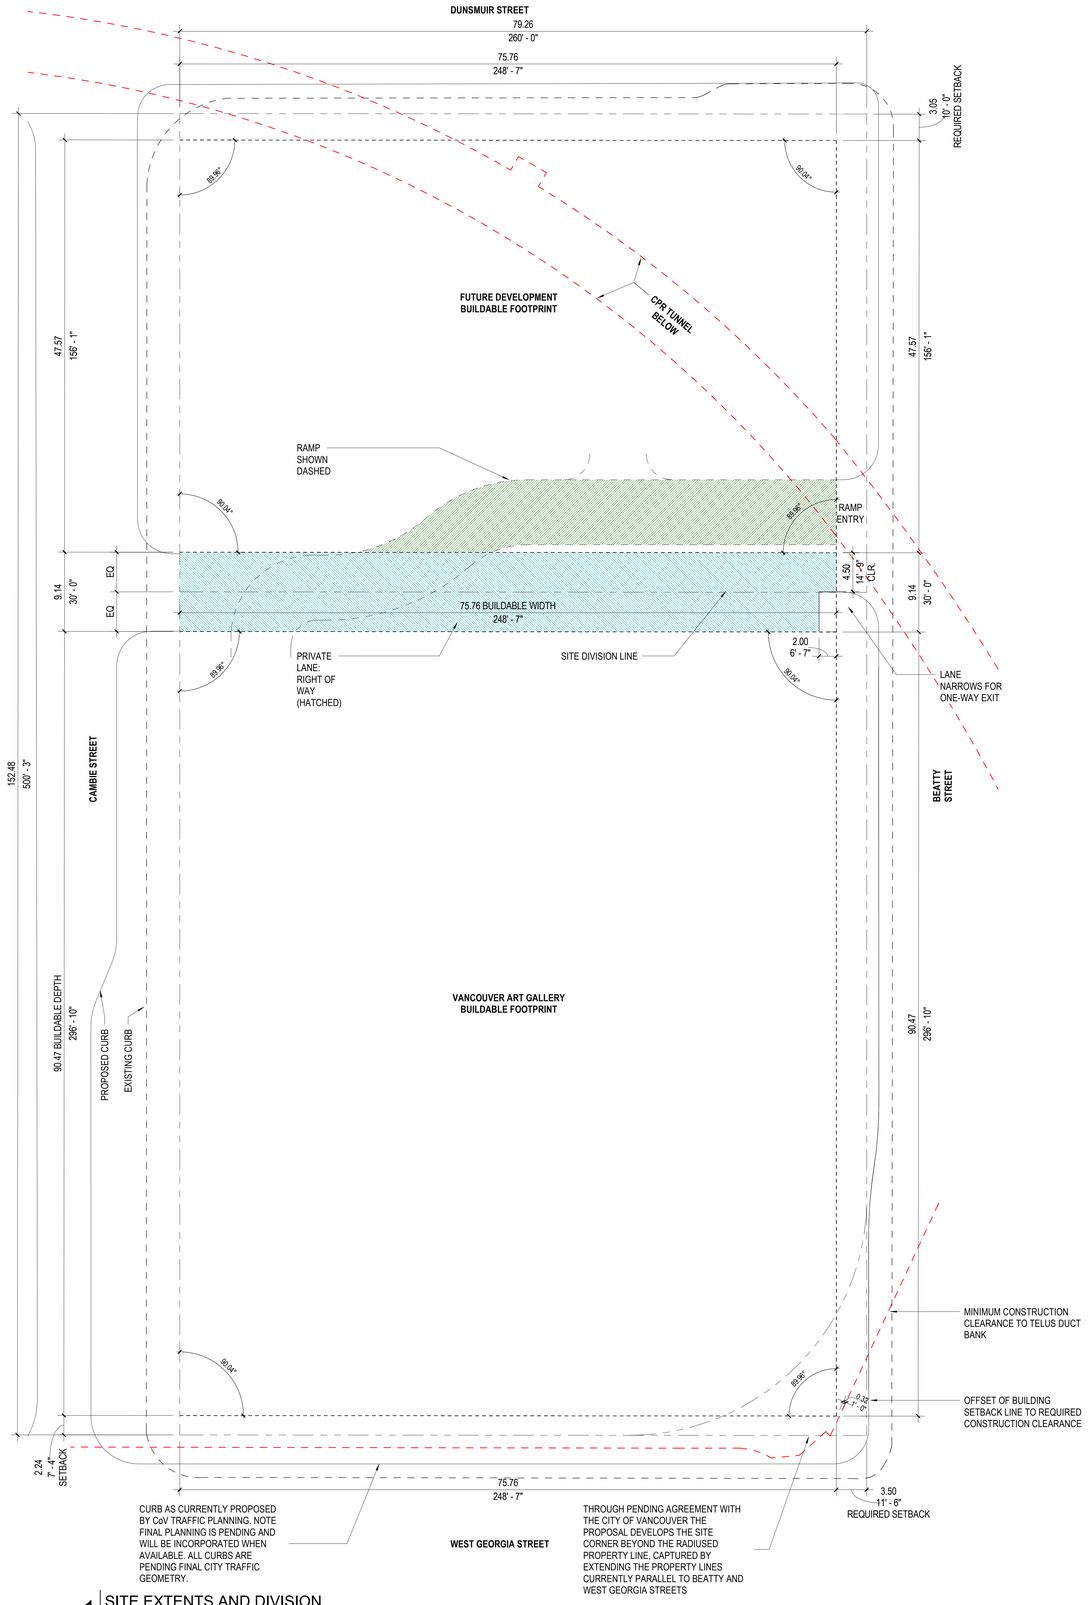

1 | SITE EXTENTS AND DIVISION
1 : 250

VANCOUVER
ART GALLERY

DESIGN CONSULTANT
Herzog & de Meuron
Rheinschanze 6
Basel, Switzerland
T. +41 (0)61 385 5757

EXECUTIVE ARCHITECT
Perkins+Will
1220 Homer Street
Vancouver, British Columbia
Canada V6B 2Y5
T. +1 (604) 684-5446

REGISTERED ARCHITECT
DAVID DOVE
BRITISH COLUMBIA
2021-12-17

NOTES

ISSUE	DESCRIPTION	DATE
A	Development Permit Application	2021.02.22
B	DP Submission Rev 01	2021.07.07
C	DP Submission Rev 02	2021.12.17

KEY

SCALE	1 : 250
FORMAT	DIN A0 (1189x840)
PROJECT NUMBER	411421

DRAWING TITLE
BUILDING GRADES & SITE EXTENT

DRAWING NUMBER
G00-04

© 2021 Perkins&Will