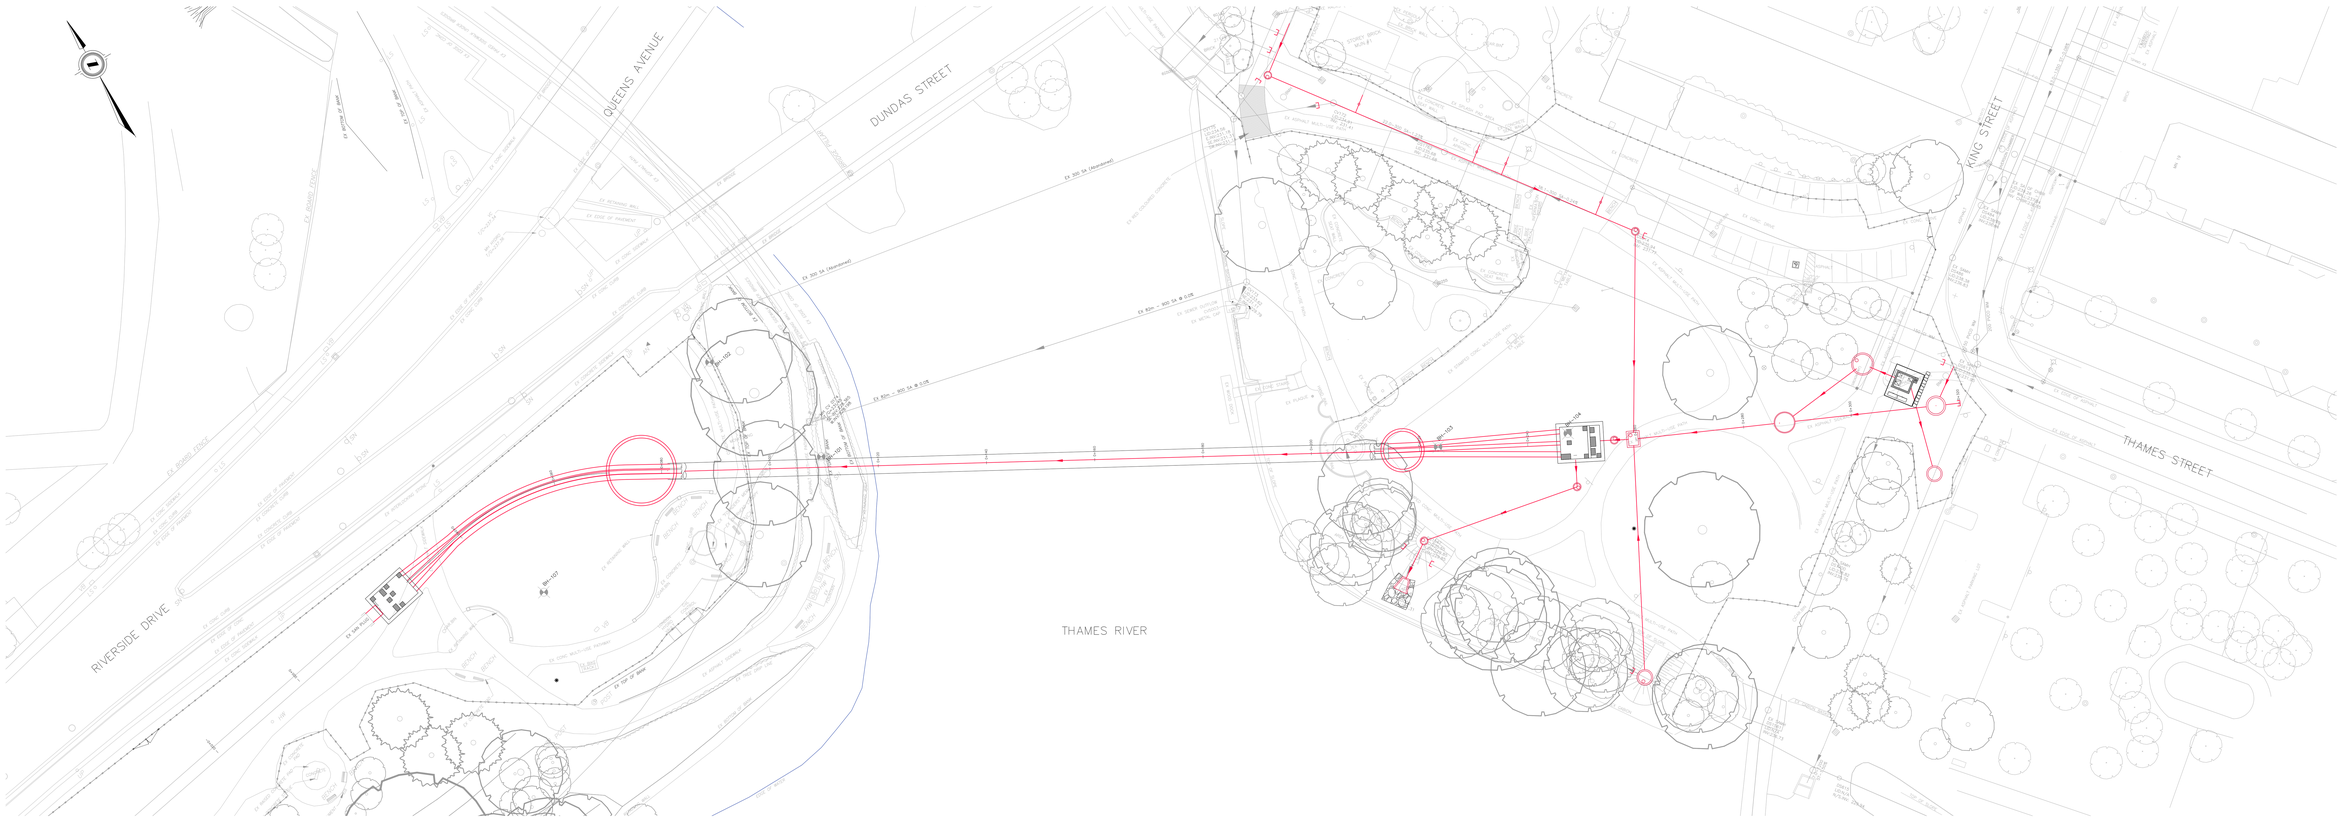

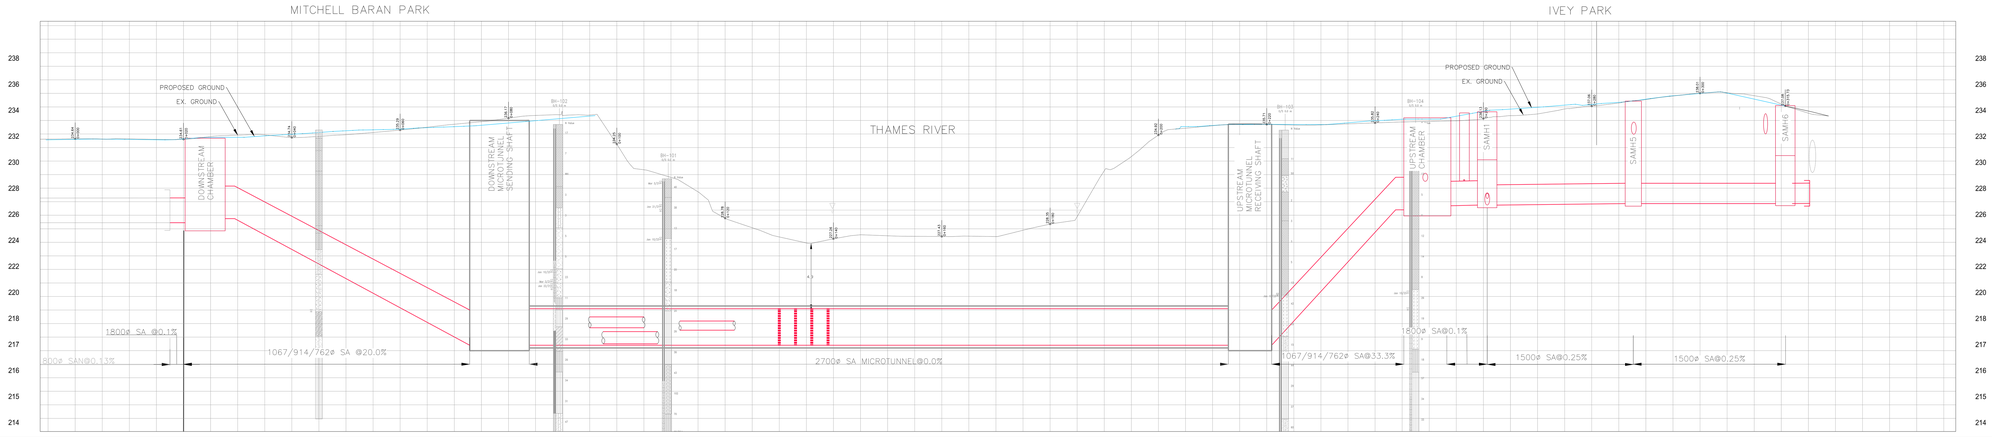

STATION	0+024	0+078	0+216	0+249	0+261	0+287	0+315
SANITARY SEWER INVERT	228.45W 228.75E	219.40NW 219.40SE	219.40NW 219.40SE	229.40NW 227.70SE 231.75E	229.71NW 230.24NE 229.72SE 229.74SW	229.75NV 229.76SE 234.98SE	229.79NW 229.80SE 229.81NW

EXISTING SERVICES	DRAWING #, SOURCE	DATE	CONSTRUCTED SERVICES	COMPLETION

DETAILS	
DESIGN	DESIGN
DRAWN BY	DRAWNBY
CHECKED	CHECKED
APPROVED	APPROVED
DATE	DATE

No.	REVISIONS	DATE	CONSULTANT

CONSULTANT OR DIVISION

Stantec

400-1305 Riverbend Road
London, ON, N6K 0J3
www.stantec.com

The Contractor shall verify and be responsible for all dimensions. DO NOT scale the drawing - any errors or omissions shall be reported to Stantec without delay.
The Copyrights to all designs and drawings are the property of Stantec. Reproduction or use for any purpose other than that authorized by Stantec is forbidden.

ENGINEER'S STAMP

London CANADA

CORPORATION OF THE CITY OF LONDON

SCALE

TITLE

LONDON_DOWNTOWN_SEWER_CAPACITY EXPANSION_PROJECT

PROJECT No. RFT2025-003

SHEET No. 1

PLAN FILE No.