BLENHEIM ROAD

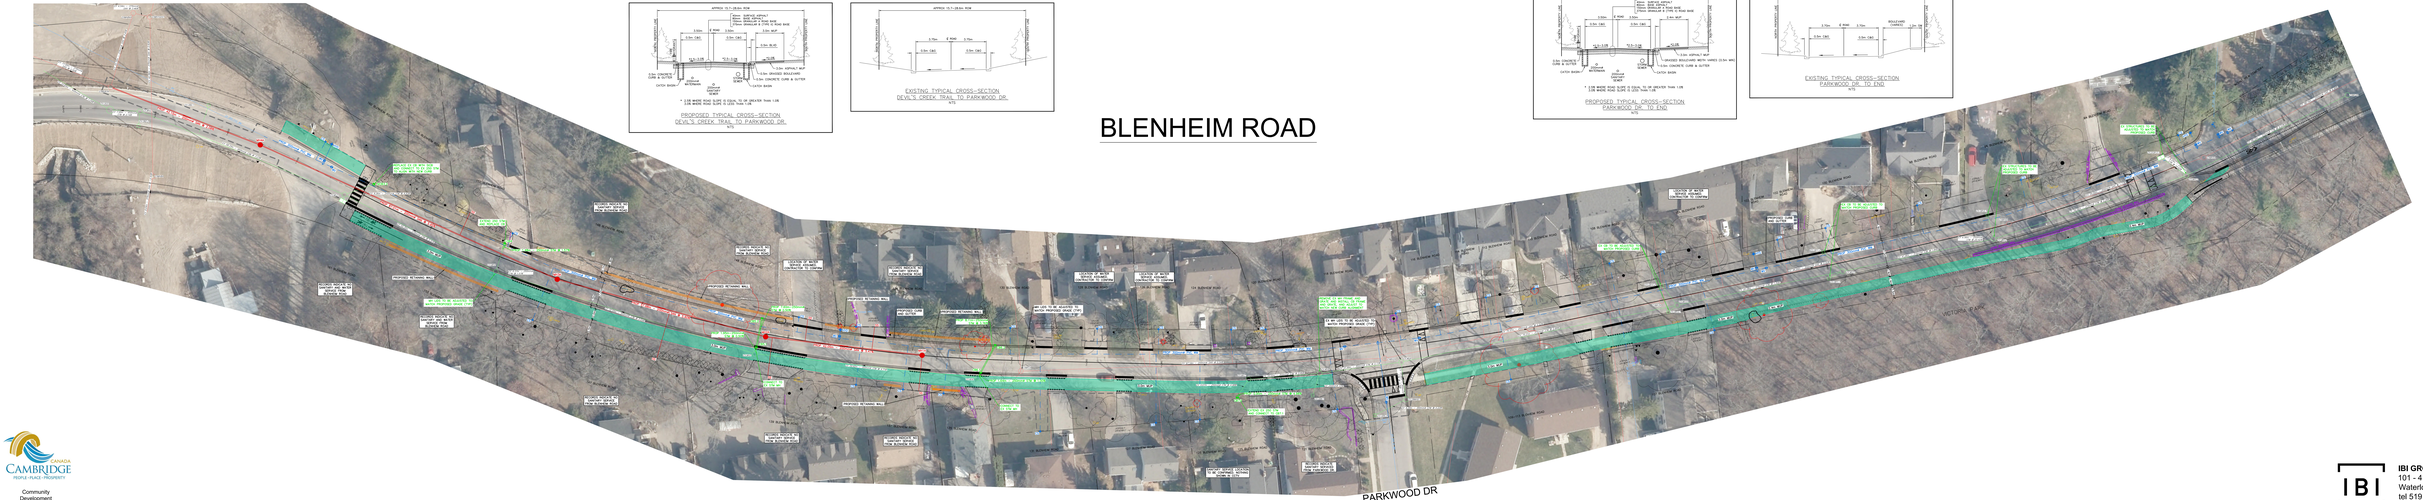

PROPOSED TYPICAL CROSS-SECTION
DEVIL'S CREEK TRAIL TO PARKWOOD DR.
N.T.S.

EXISTING TYPICAL CROSS-SECTION
DEVIL'S CREEK TRAIL TO PARKWOOD DR.
N.T.S.

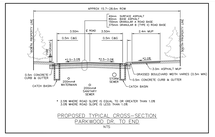

PROPOSED TYPICAL CROSS-SECTION
PARKWOOD DR. TO END
N.T.S.

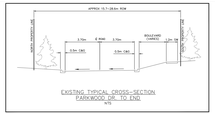

EXISTING TYPICAL CROSS-SECTION
PARKWOOD DR. TO END
N.T.S.

CAMBRIDGE
PEOPLE • PLACE • PROSPERITY

Community
Development
Department

IBI GROUP
101 - 410 Albert Street
Waterloo ON N2L 3V3 Canada
tel 519 585 2255 fax 519 585 2269
ibigroup.com